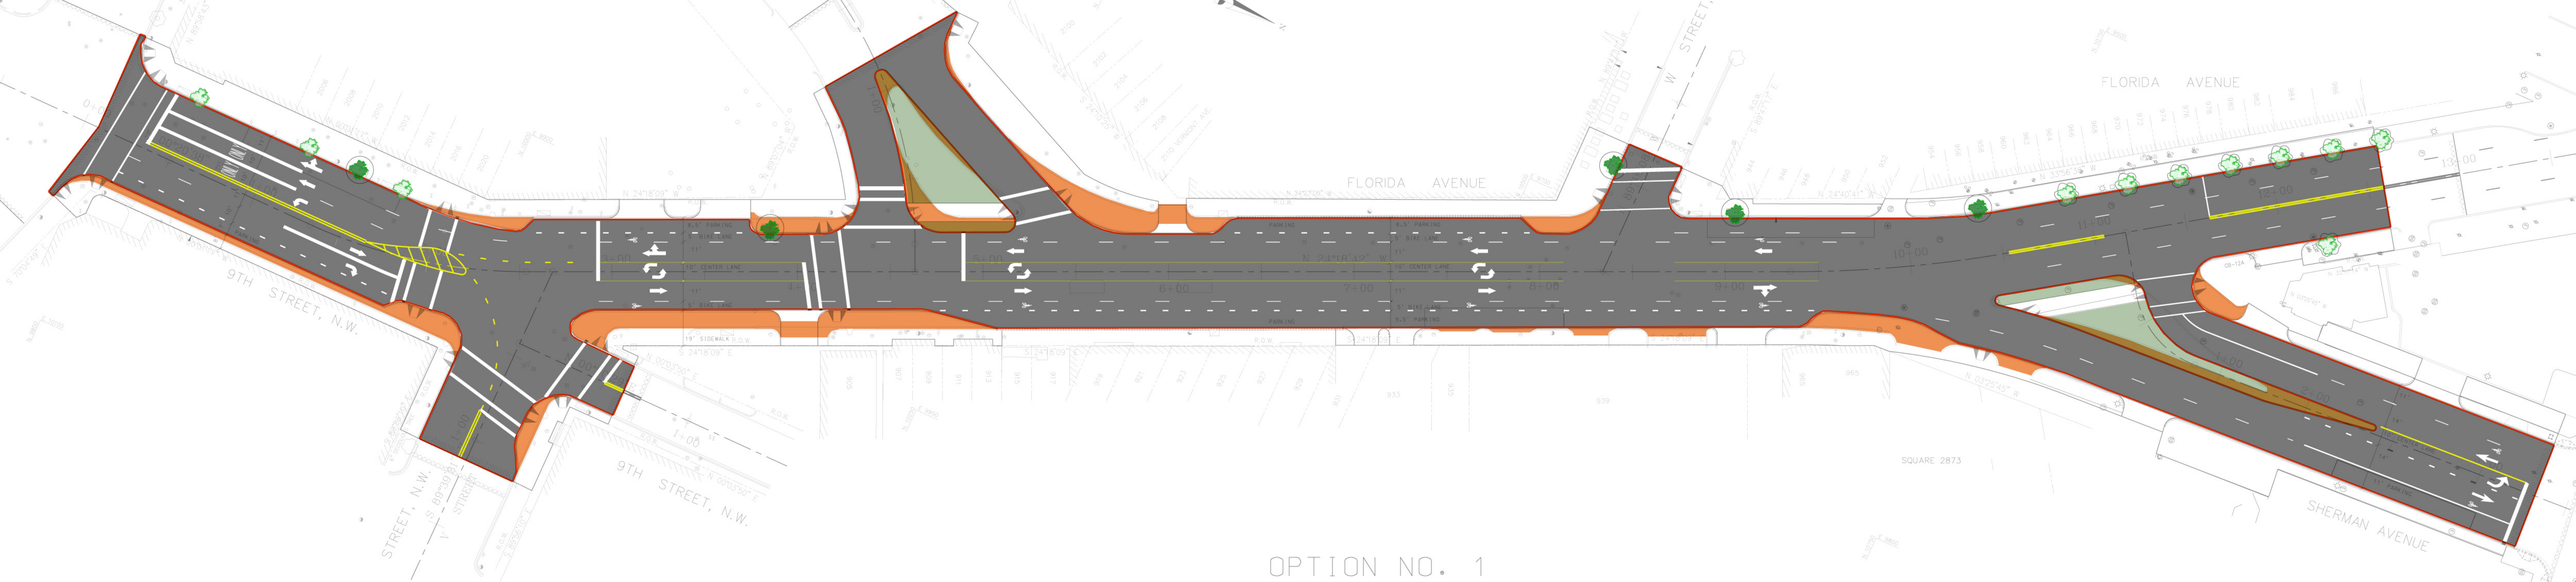
FLORIDA AVENUE
9TH STREET, N.W.
STREET, N.W.
SHERMAN AVENUE
SQUARE 2873

OPTION NO. 1

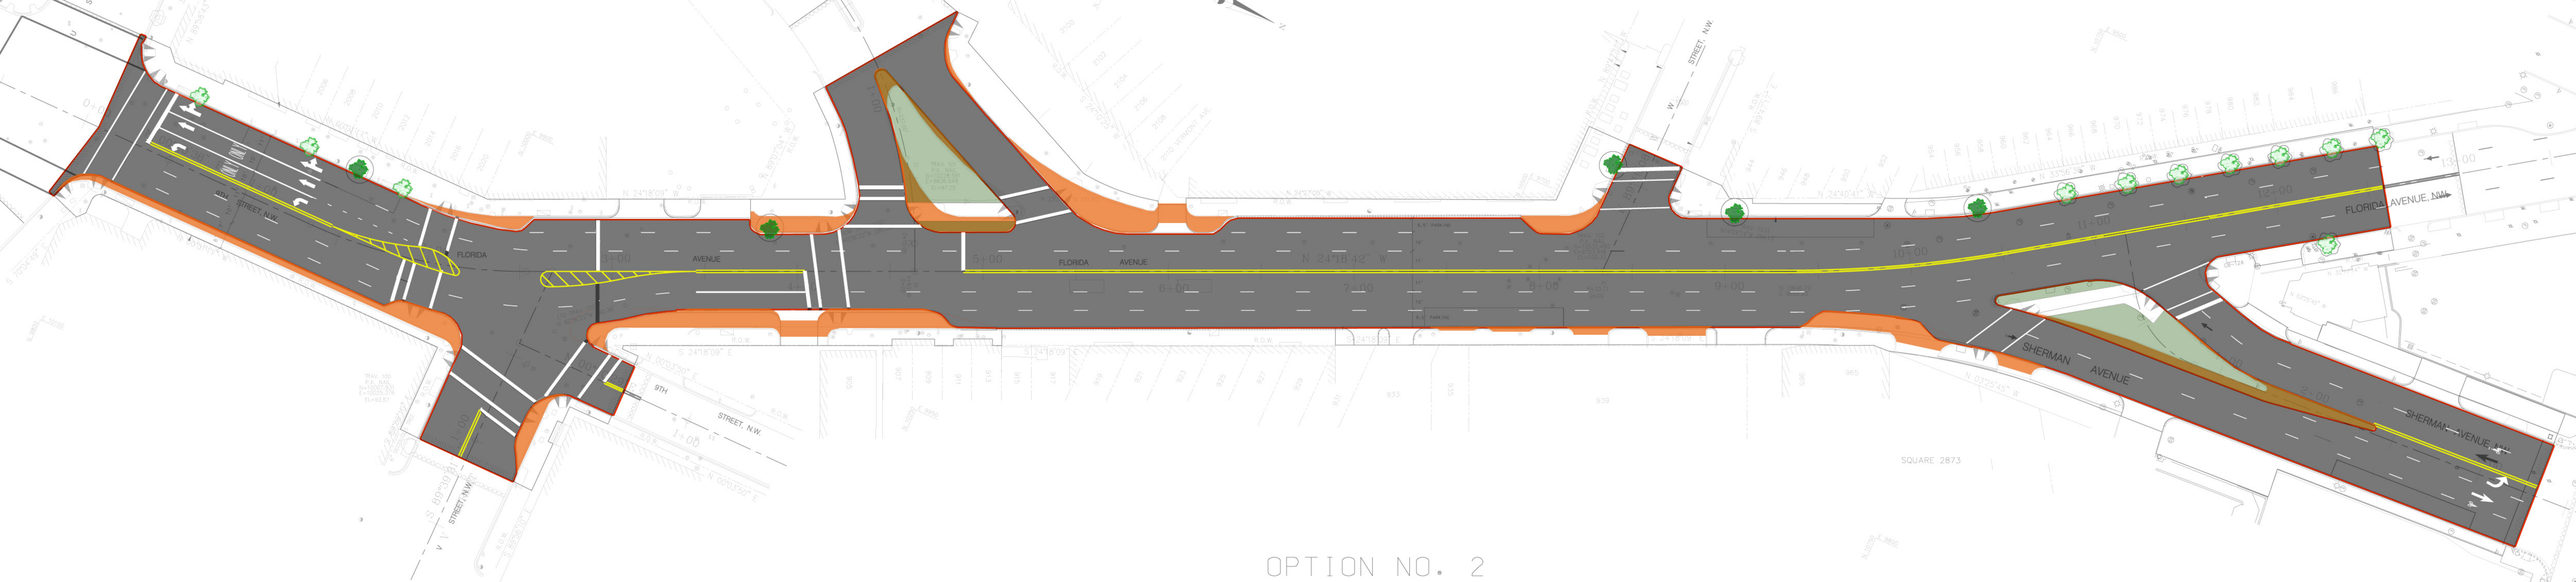
FLORIDA
AVENUE
FLORIDA
AVENUE
FLORIDA AVENUE, NW
SHERMAN AVENUE
SHERMAN AVENUE
9TH
STREET, N.W.
SQUARE 2873

OPTION NO. 2

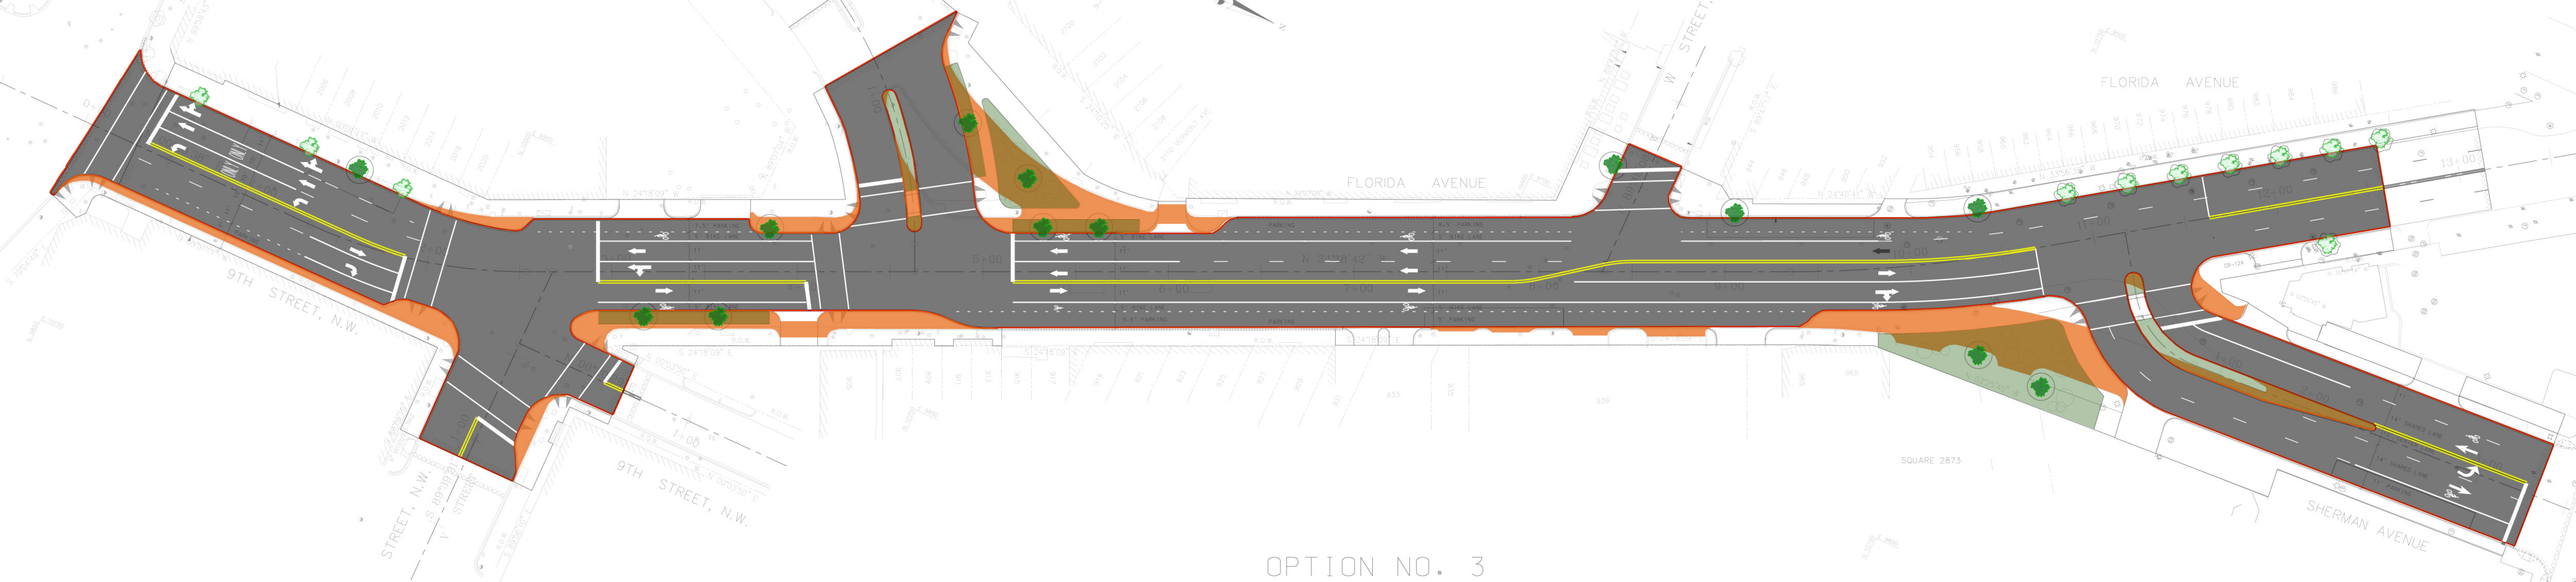

OPTION NO. 3